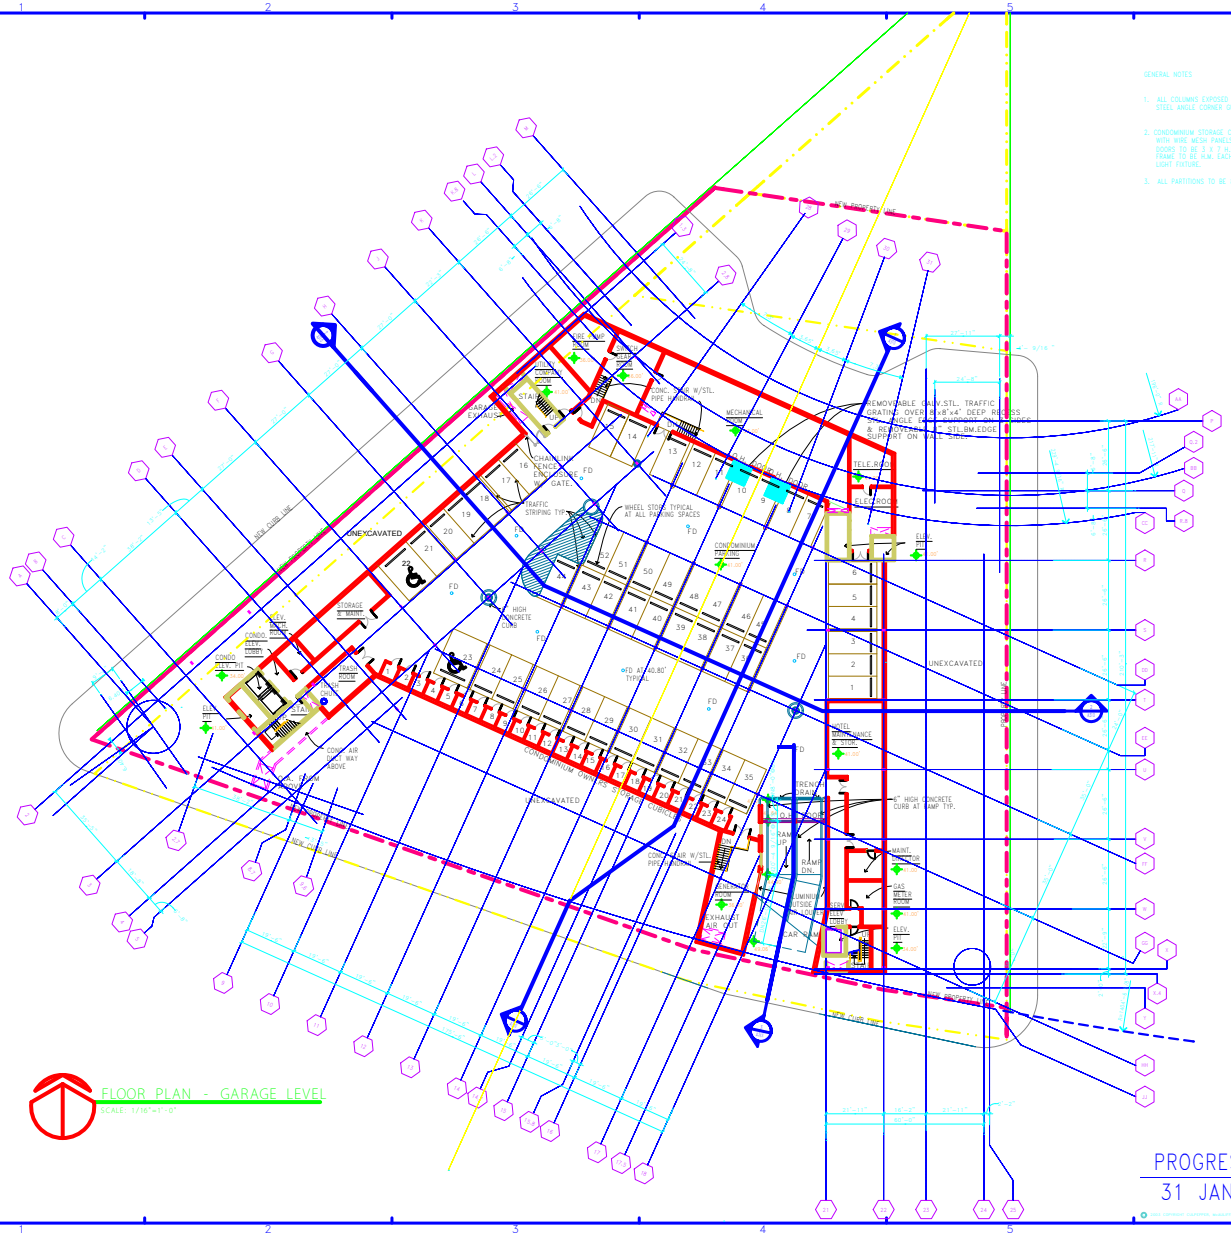


FLOOR PLAN - GARAGE LEVEL

SCALE: 1/16"=1'-0"

GENERAL NOTES

1. ALL COLUMNS EXPOSED TO TRAFFIC TO HAVE 2 X 2 X 1/4" STEEL ANGLE CORNER GUARDS TO 4'-0" A.F.F.
2. CONDOMINIUM STORAGE CUBICLES TO BE 4" CMU TO 7'-4" A.F.F WITH WIRE MESH PANELS ABOVE TO UNDERSIDE OF STRUCTURE. DOORS TO BE 3 X 7 H.M. WITH 12"X12" LOUVERS NEAR BOTTOM. FRAME TO BE H.M. EACH CUBICLE TO HAVE A SWITCHED LIGHT FIXTURE.
3. ALL PARTITIONS TO BE 8" CMU U.N.O.

PROGRESS PRINTING

31 JANUARY 2003


C. M. M. I.
ARCHITECTURE/INTERIOR DESIGN
Calogero, Mandelli and Mandeli, Inc.
3300 NORTHEAST EXPRESSWAY, ATLANTA, GEORGIA 30341 PHONE: 770.676.7840 FAX: 770.676.7845 WEBSITE: WWW.CMMI-REDLINES.COM


HELDRICH PLAZA

NEW BRUNSWICK, NEW JERSEY

PROJECT NUMBER 9207

SHEET TITLE

SHEET NUMBER


© 2003 COPYRIGHT CALOGERO, MANDELLI AND MANDELI, INC.