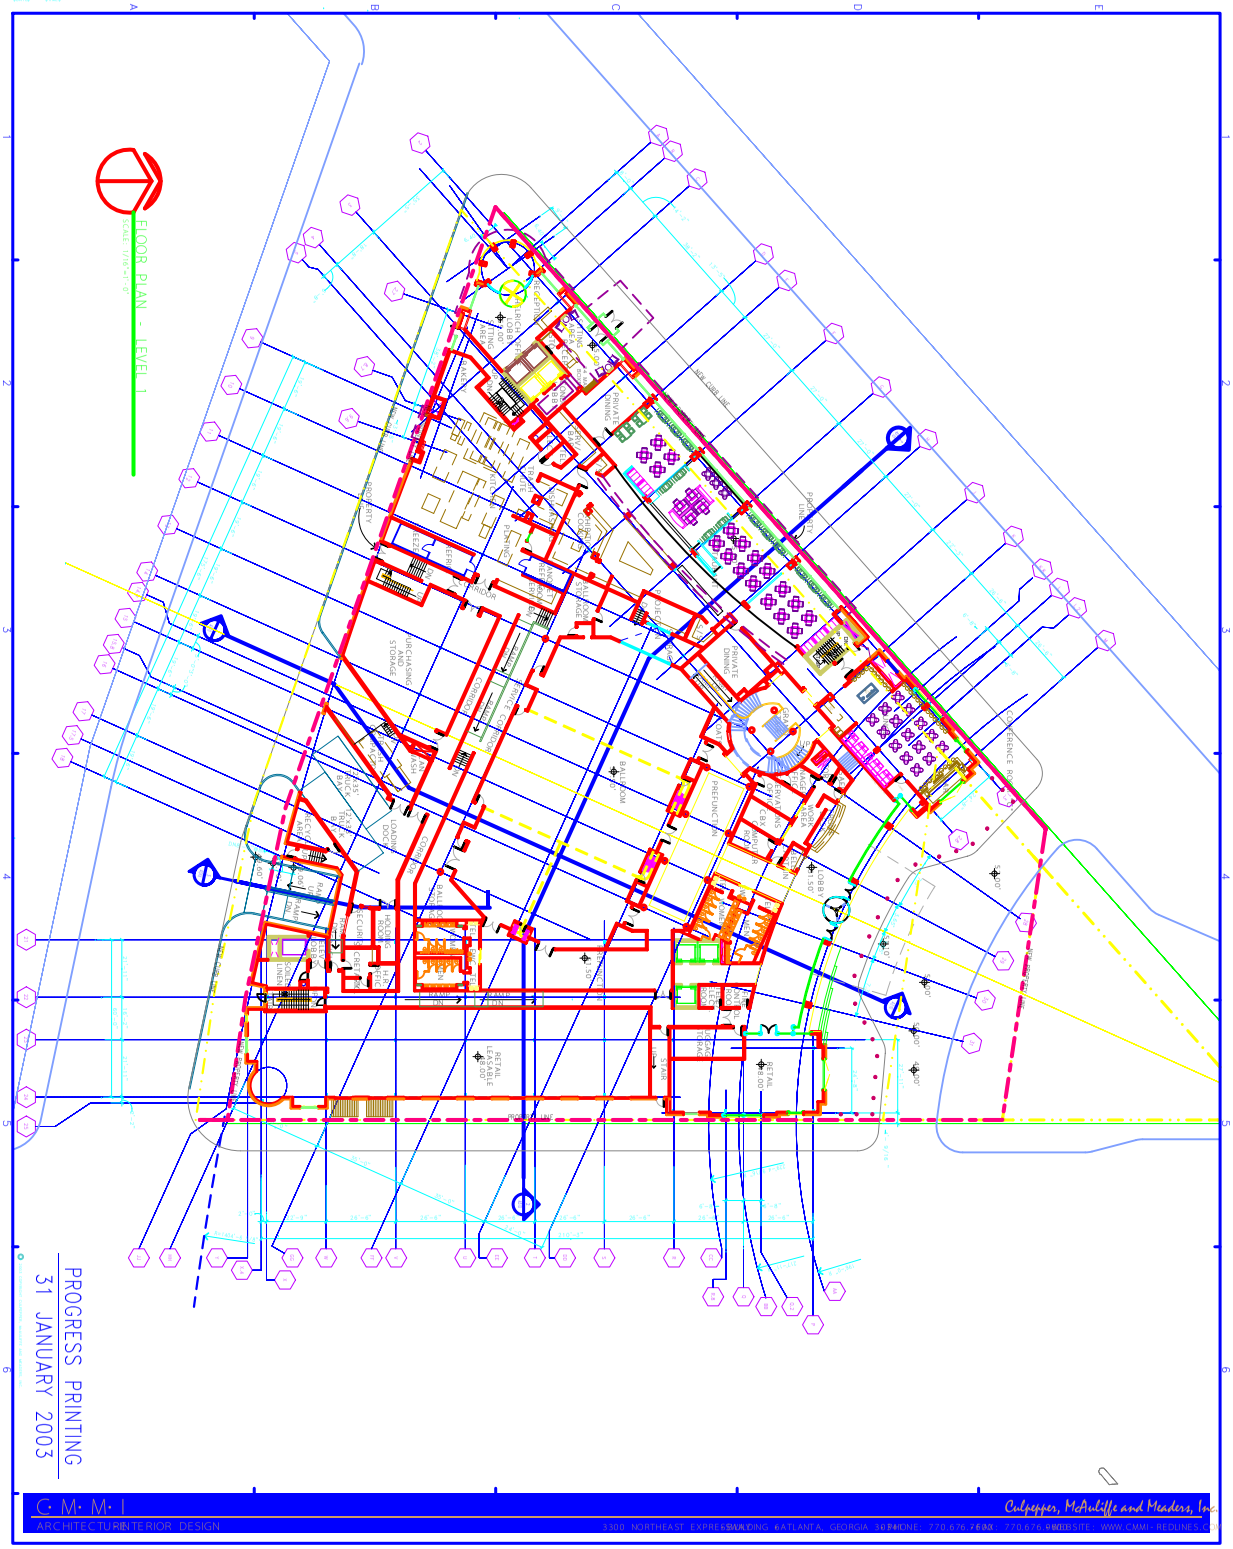

PROGRESS PRINTING
31 JANUARY 2003

C·M·M·I
ARCHITECTURE INTERIOR DESIGN

Culpepper, McAuliffe and Meanders, Inc.
3300 NORTHEAST EXPRESSWAY BUILDING 6 ATLANTA, GEORGIA 30341 PHONE: 770.676.7800 FAX: 770.676.0800 WEBSITE: WWW.CMMI-REDUNES.COM

A-101

HELDRICH PLAZA
NEW BRUNSWICK, NEW JERSEY

NOT ISSUED FOR CONSTRUCTION