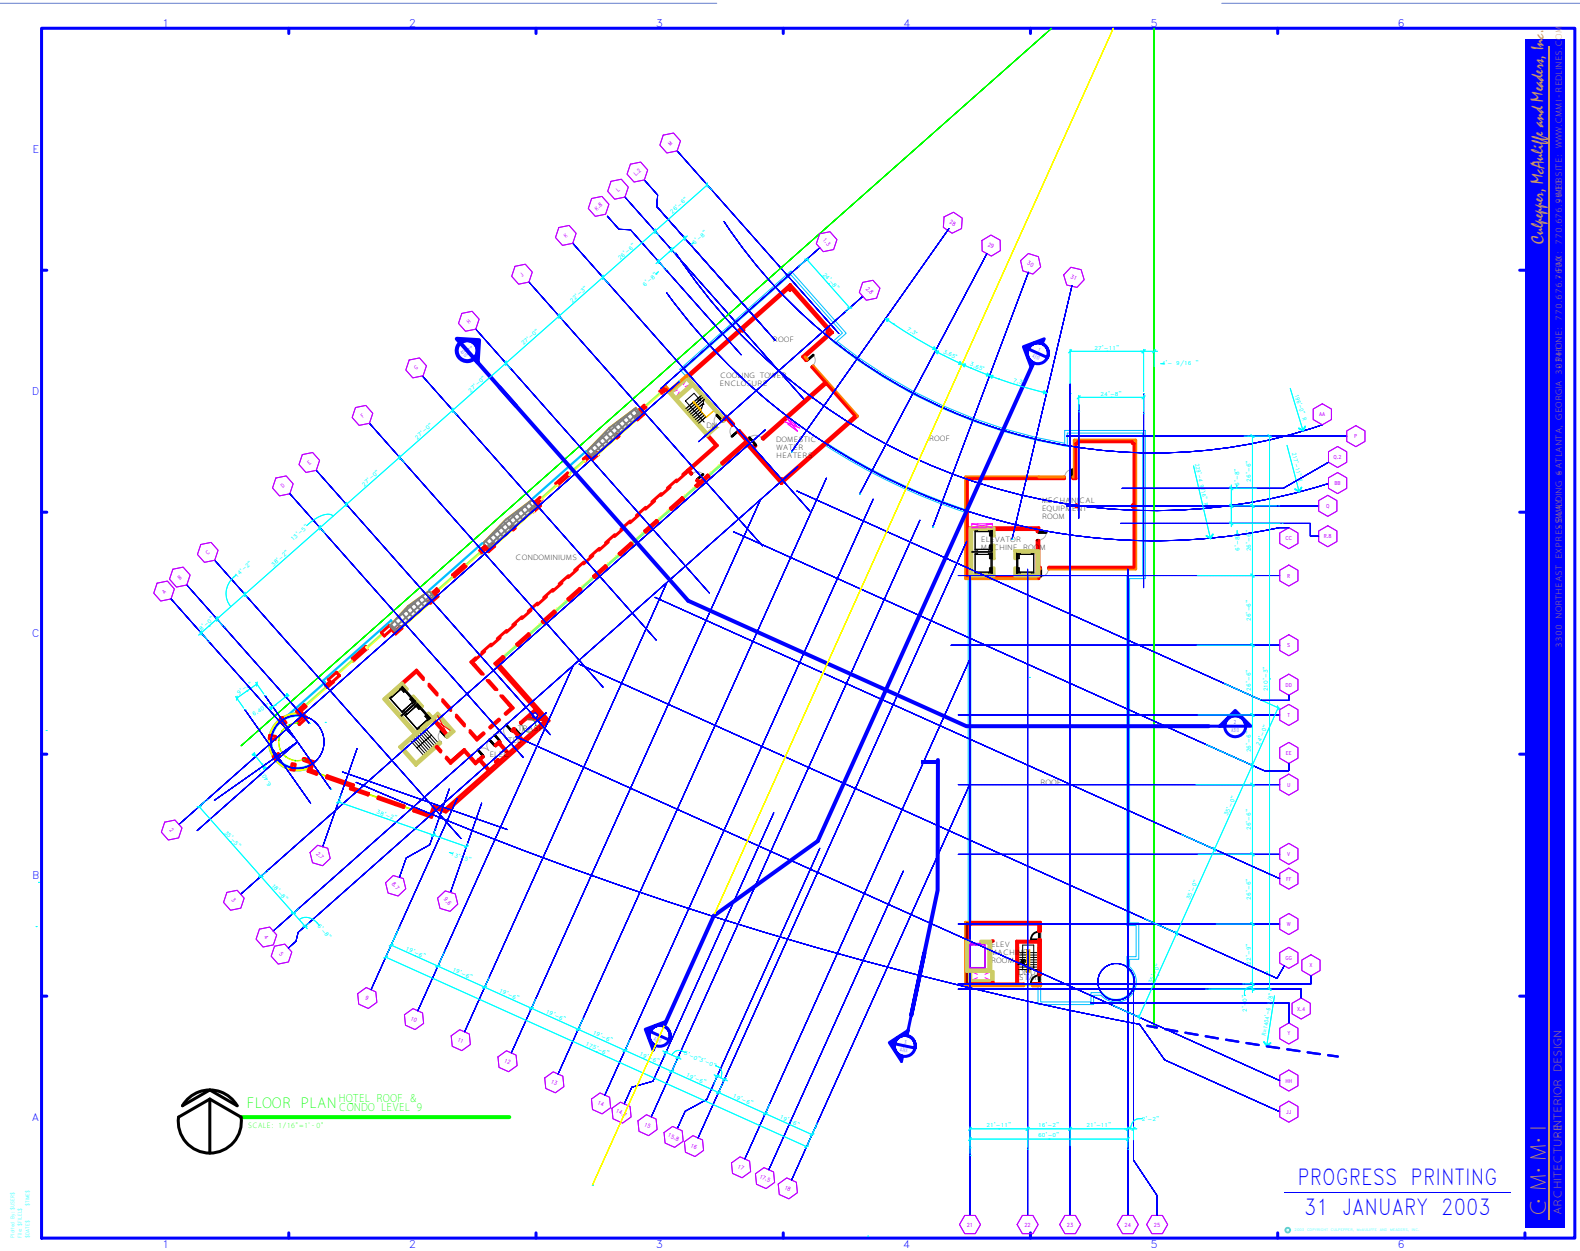


PROGRESS PRINTING
31 JANUARY 2003


Culpepper, McAuliffe and Meaders, Inc.
3300 NORTHEAST EXPRESSWAY NE, ATLANTA, GEORGIA 30341 PHONE: 770.676.7600 FAX: 770.676.7600 WWW.CMM-HELDRICH.COM
C·M·M·I
ARCHITECTURE INTERIOR DESIGN


# HELDRICH PLAZA
NEW BRUNSWICK, NEW JERSEY

PROJECT NUMBER 0007

SHEET TITLE

SHEET NUMBER

NOT ISSUED FOR CONSTRUCTION