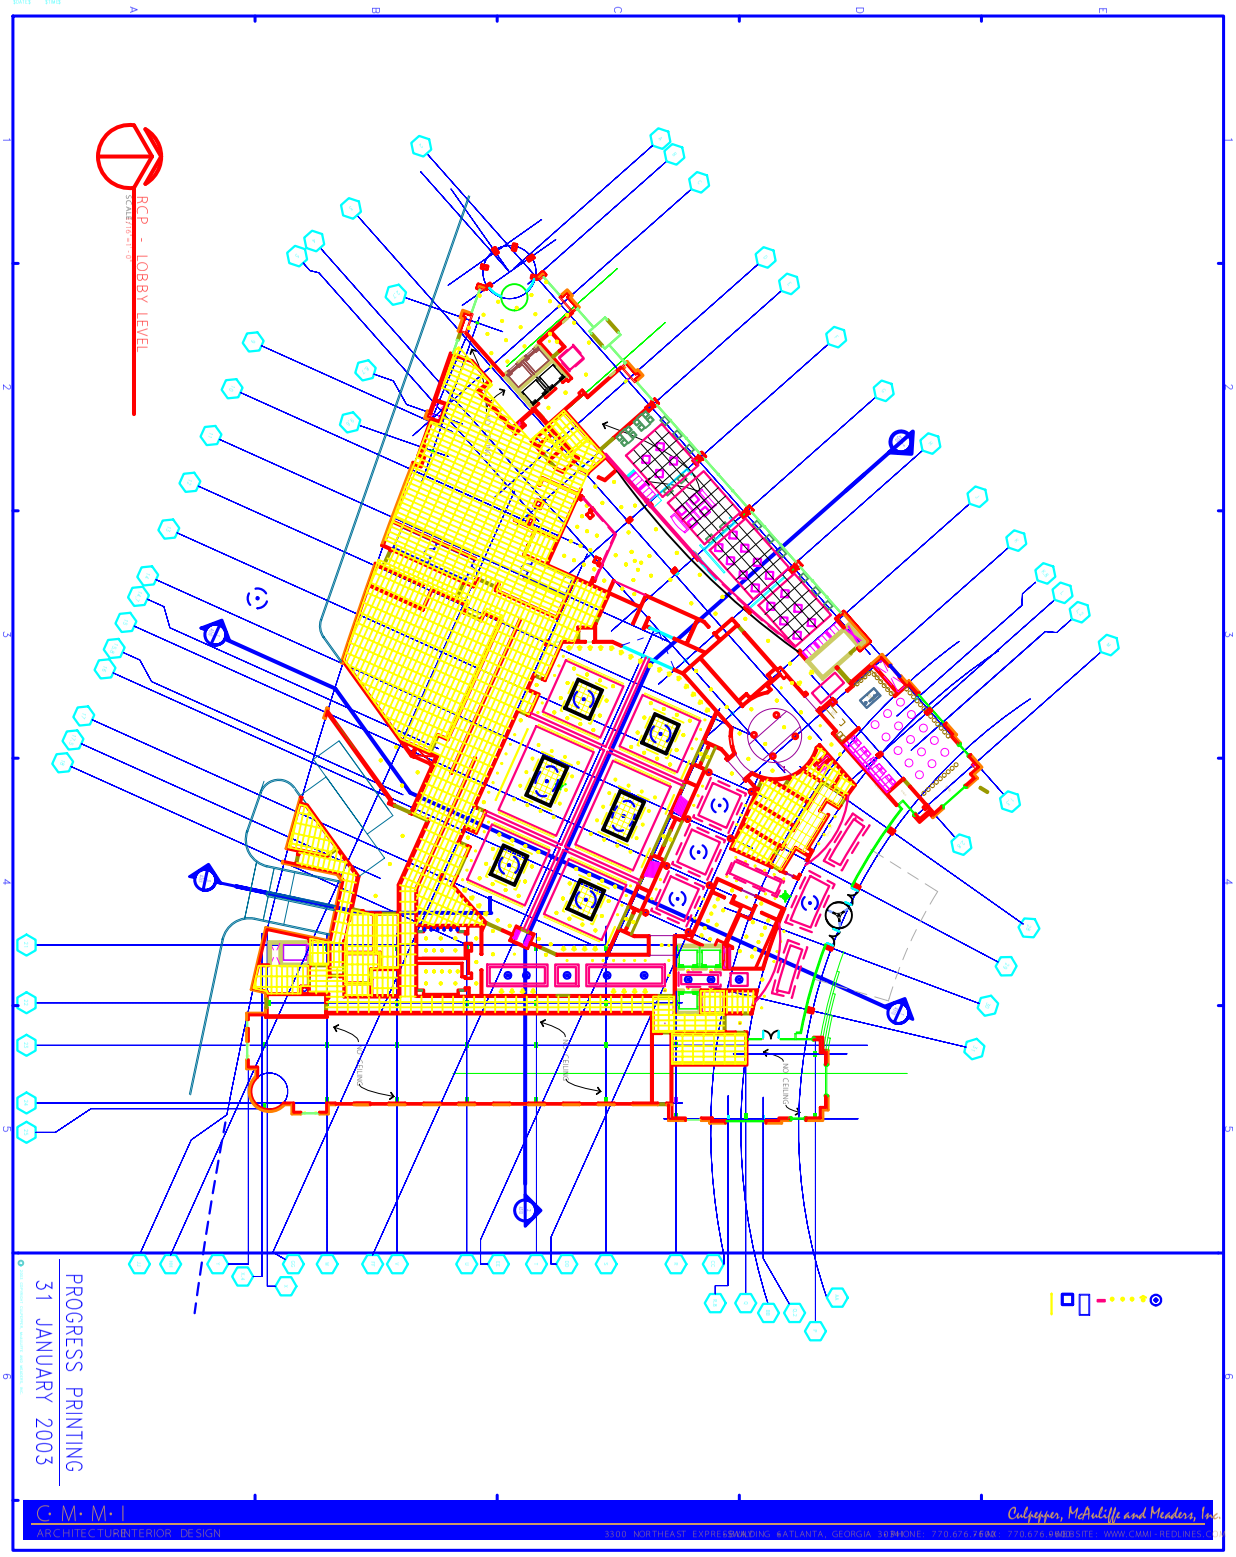


PROGRESS PRINTING
31 JANUARY 2003

G·M·M·I
ARCHITECTURE INTERIOR DESIGN

Culpepper, McAuliffe and Meaders, Inc.

3300 NORTHEAST EXPRESSWAY BUILDING 8 ATLANTA, GEORGIA 30341 PHONE: 770.676.7600 FAX: 770.676.9880 WEBSITE: WWW.CMMI-REDLINES.COM

A - 201

HELDRICH PLAZA
NEW BRUNSWICK, NEW JERSEY