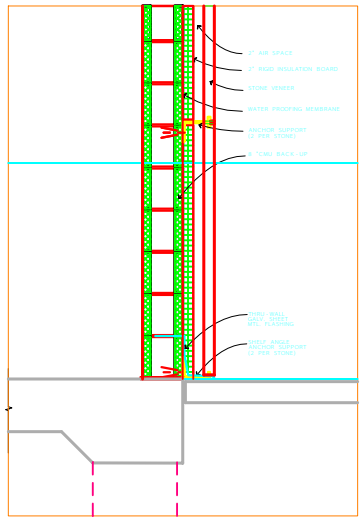

DETAIL
SCALE: 1/2" = 1'-0"

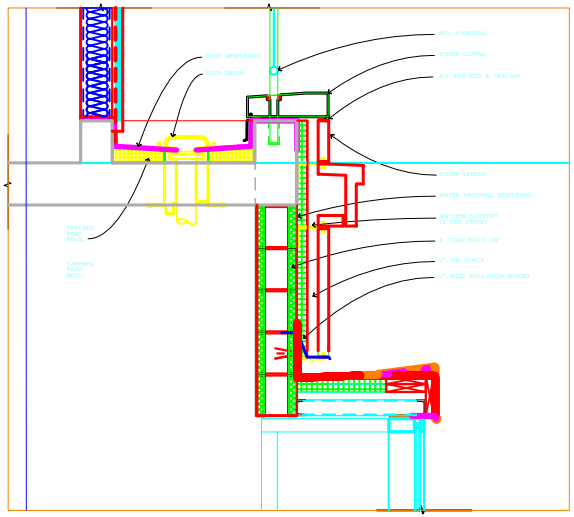

DETAIL
SCALE: 1/2" = 1'-0"

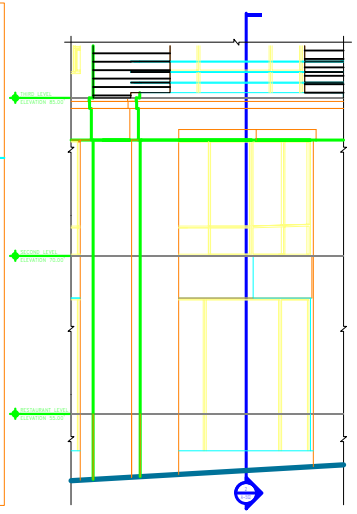

PARTIAL NORTH ELEVATION
SCALE: 1/4" = 1'-0"

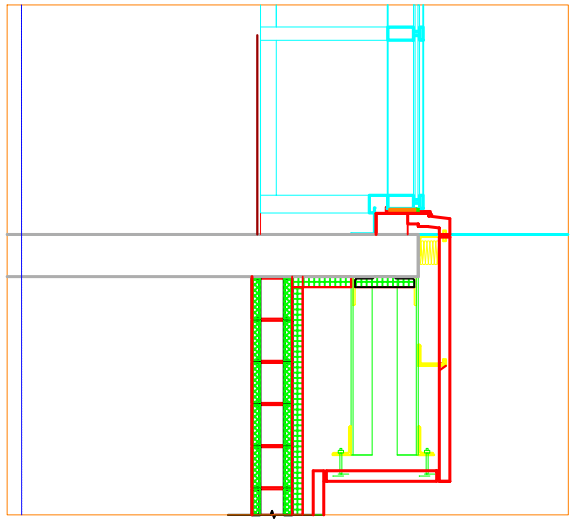

DETAIL
SCALE: 1/2" = 1'-0"

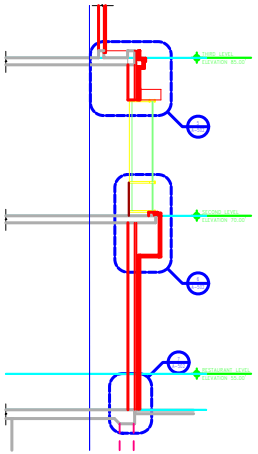

PARTIAL WALL SECTION
SCALE: 1/4" = 1'-0"

PROGRESS PRINTING
31 JANUARY 2003

C·M·I
ARCHITECTURE·INTERIOR DESIGN
Cuppers, Hatcliffe and Hawkes, Inc.
3300 NORTHEAST EXPRESSWAY, BUILDING 6 ATLANTA, GEORGIA 30341 PHONE: 770.676.7400 FAX: 770.676.7400 WEB SITE: WWW.CMI-REDLINE.COM

HELDRICH PLAZA
NEW BRUNSWICK, NEW JERSEY

PROJECT NUMBER 0207

SHEET TITLE

SHEET NUMBER

© 2003 COPYRIGHT CUPPERS, HATCLIFFE AND HAWKES, INC.