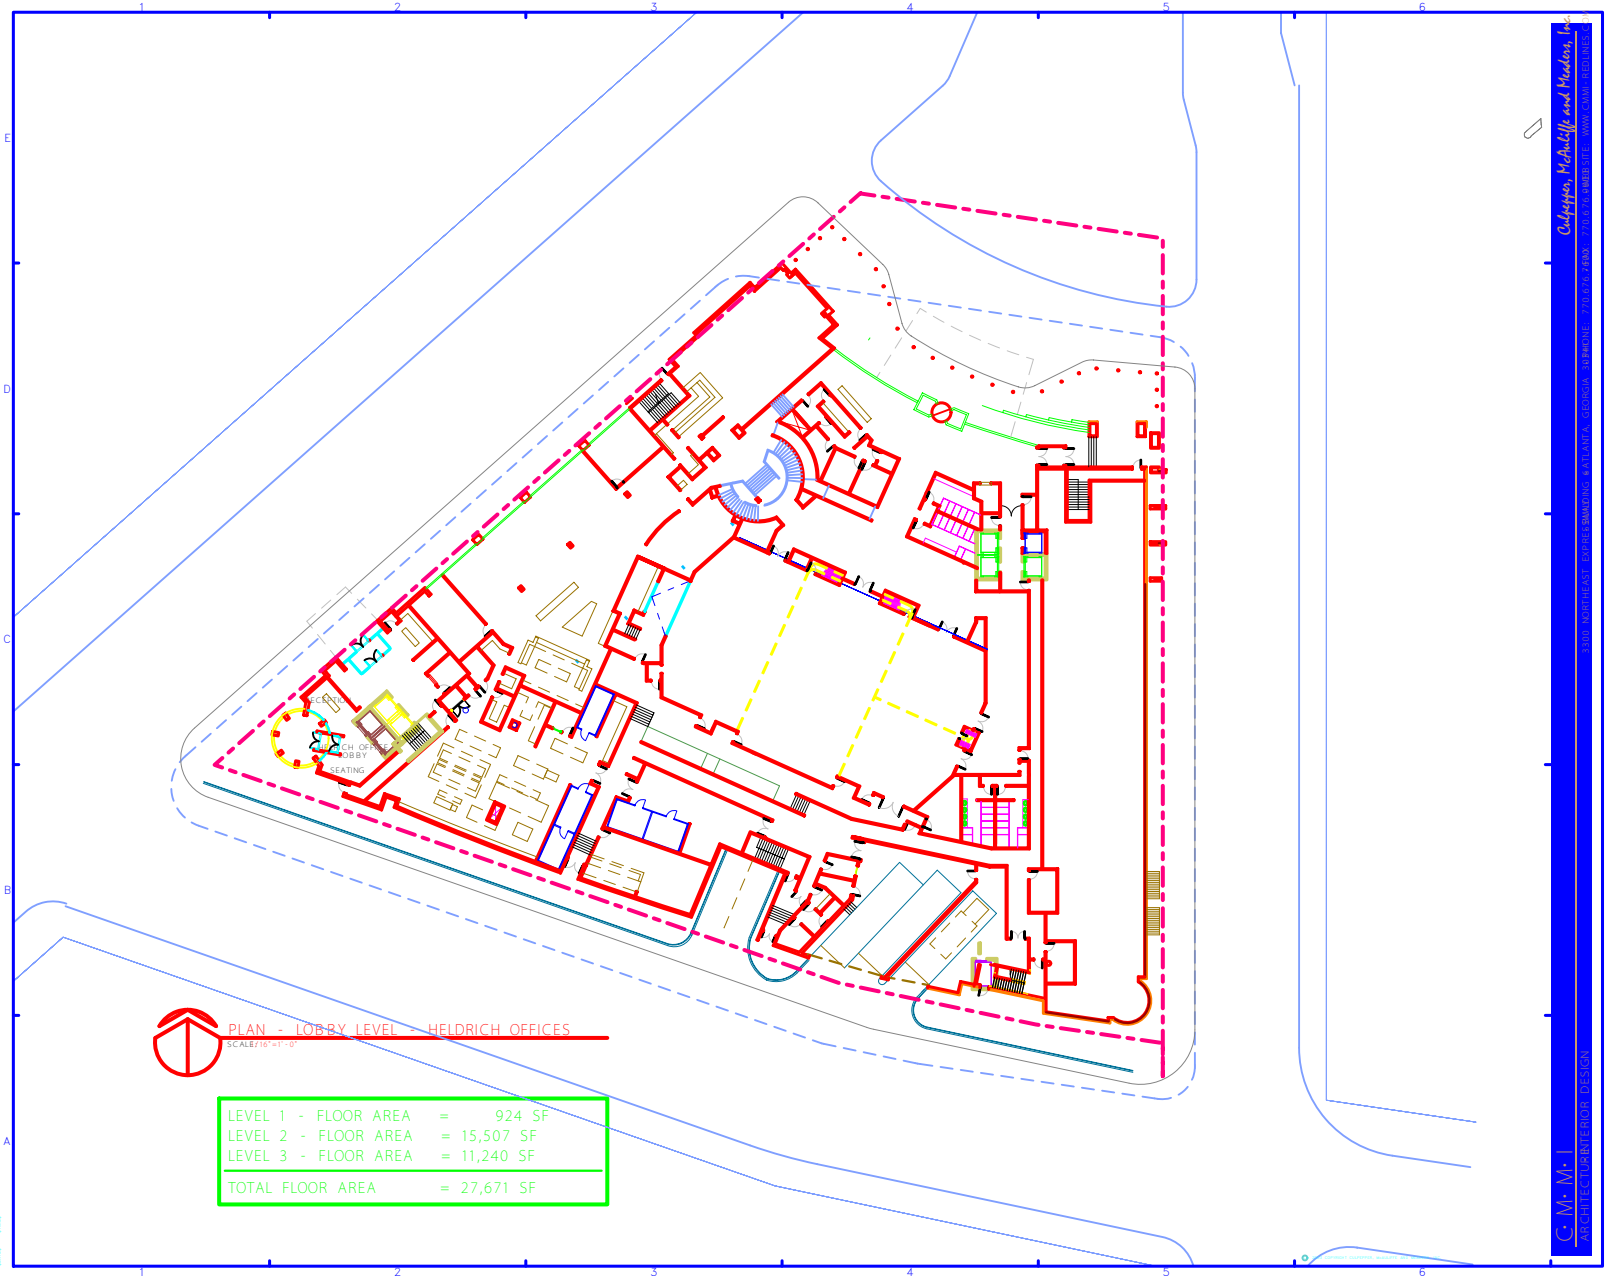

PLAN - LOBBY LEVEL - HELDRICH OFFICES

SCALE: 16"=1'-0"

LEVEL 1 - FLOOR AREA	=	924 SF
LEVEL 2 - FLOOR AREA	=	15,507 SF
LEVEL 3 - FLOOR AREA	=	11,240 SF
TOTAL FLOOR AREA	=	27,671 SF

Culpepper, McAuliffe and Meadors, Inc.

3300 NORTHEAST EXPRESSWAY, ATLANTA, GEORGIA 30341 PHONE: 770.676.2600 FAX: 770.676.0948 WEBSITE: WWW.CMM-REDLINES.COM

C·M·M·I

ARCHITECTURE INTERIOR DESIGN

HELDRICH PLAZA

NEW BRUNSWICK, NEW JERSEY

PROJECT NUMBER 0207

SHEET TITLE
LOBBY LEVEL
FLOOR PLAN

A - 101

SHEET NUMBER

NOT ISSUED FOR CONSTRUCTION